
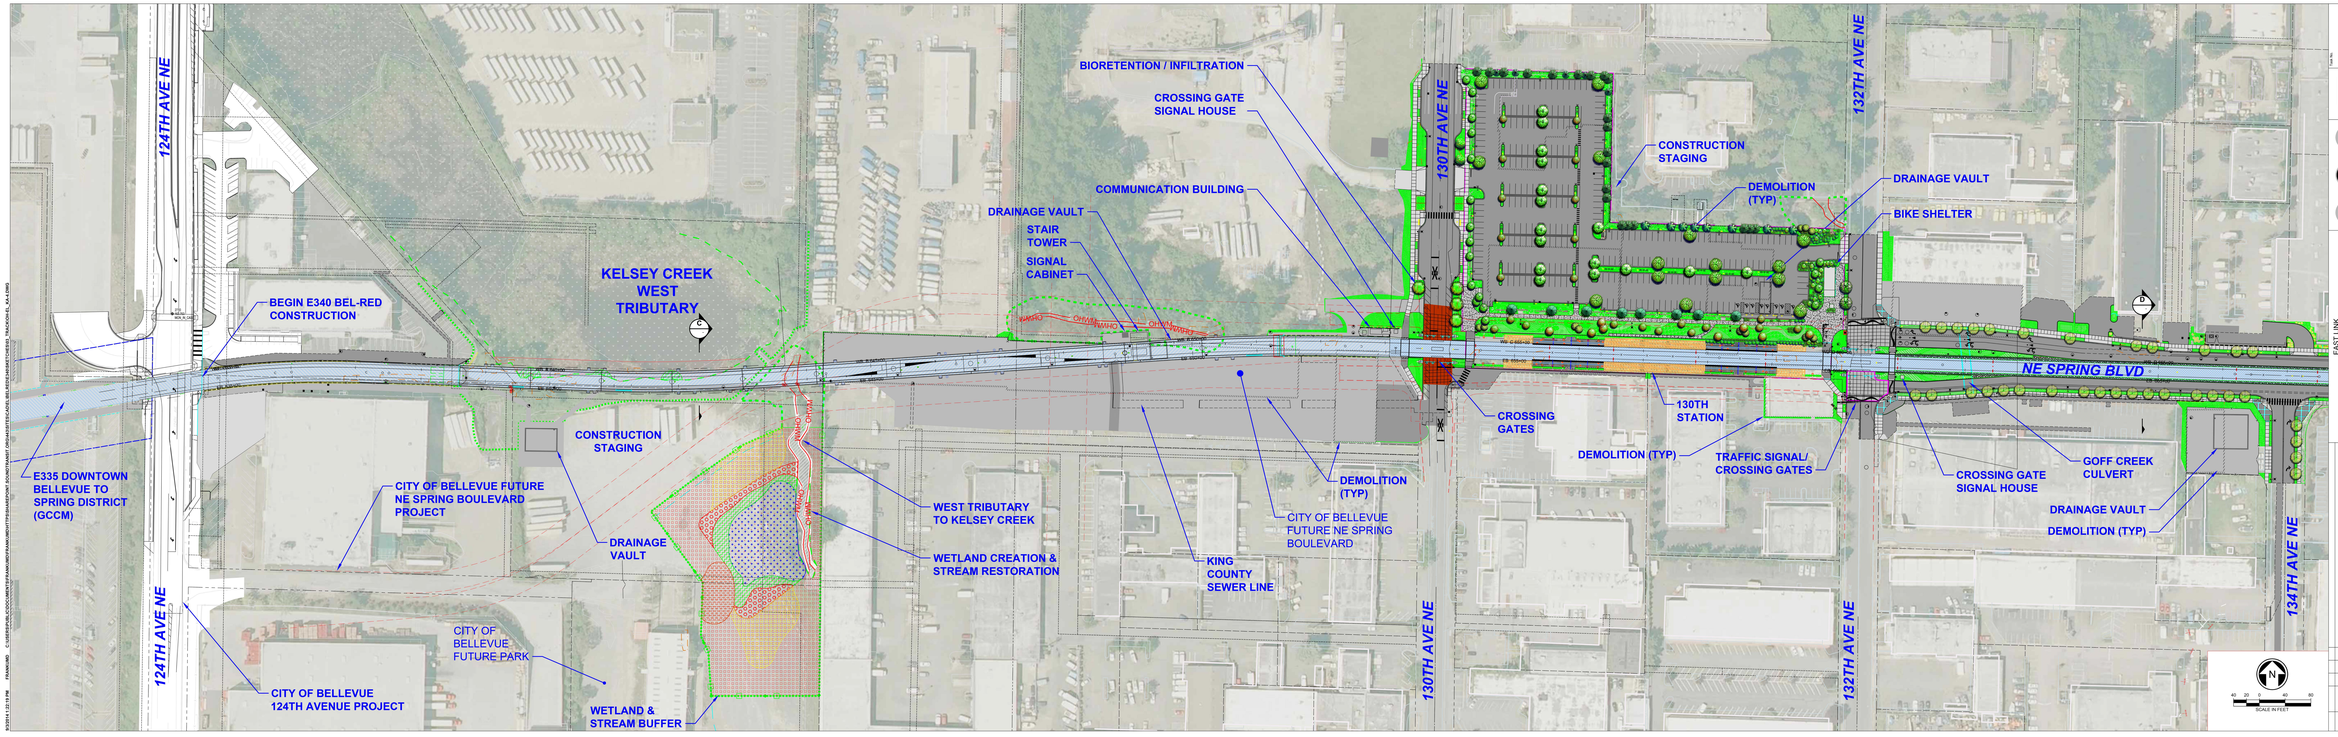


EAST LINK
SOUTH BELLEVUE TO OVERLAKE TRANSIT CENTER
124TH AVE NE TO 152ND STREET BEL-RED CORRIDOR
TRACK & WAYSIDE PLAN

FINAL DESIGN PARTNERS.

3

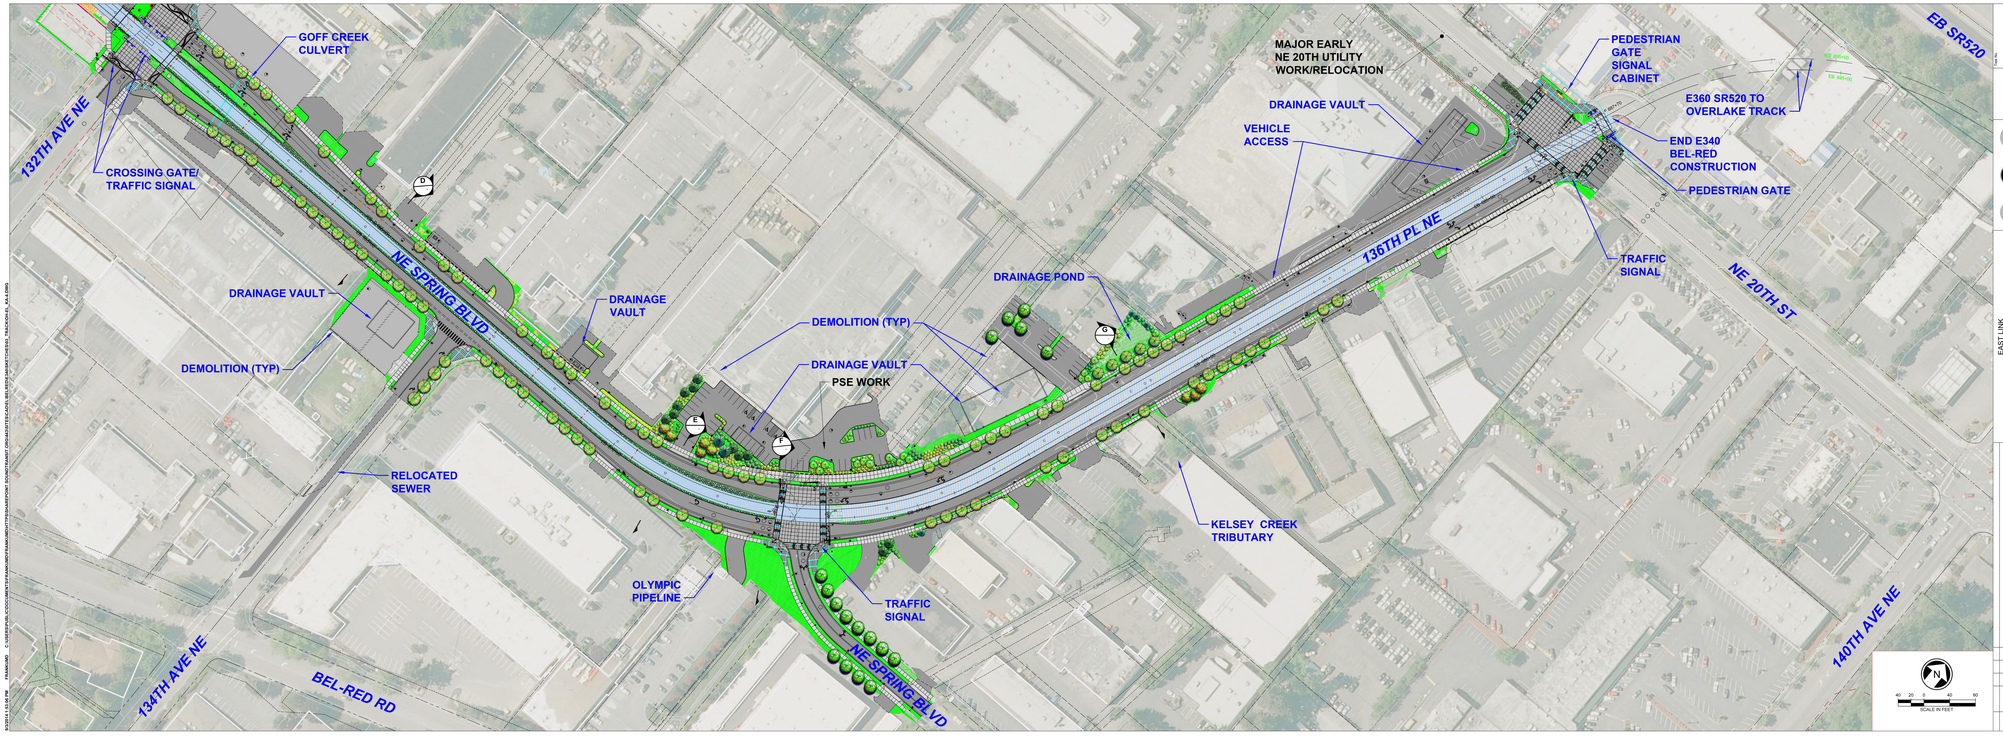

4

SOUNDTRANSIT

FINAL DESIGN PARTNERS:

EAST LINK
SOUTH BELLEVUE TO OVERLAKE TRANSIT CENTER
NE SPRING STREET
FORMER BNSF TO NE 20TH STREET/BEL-RED CORRIDOR
TRACK & STREET
PLAN